



WEST STREET

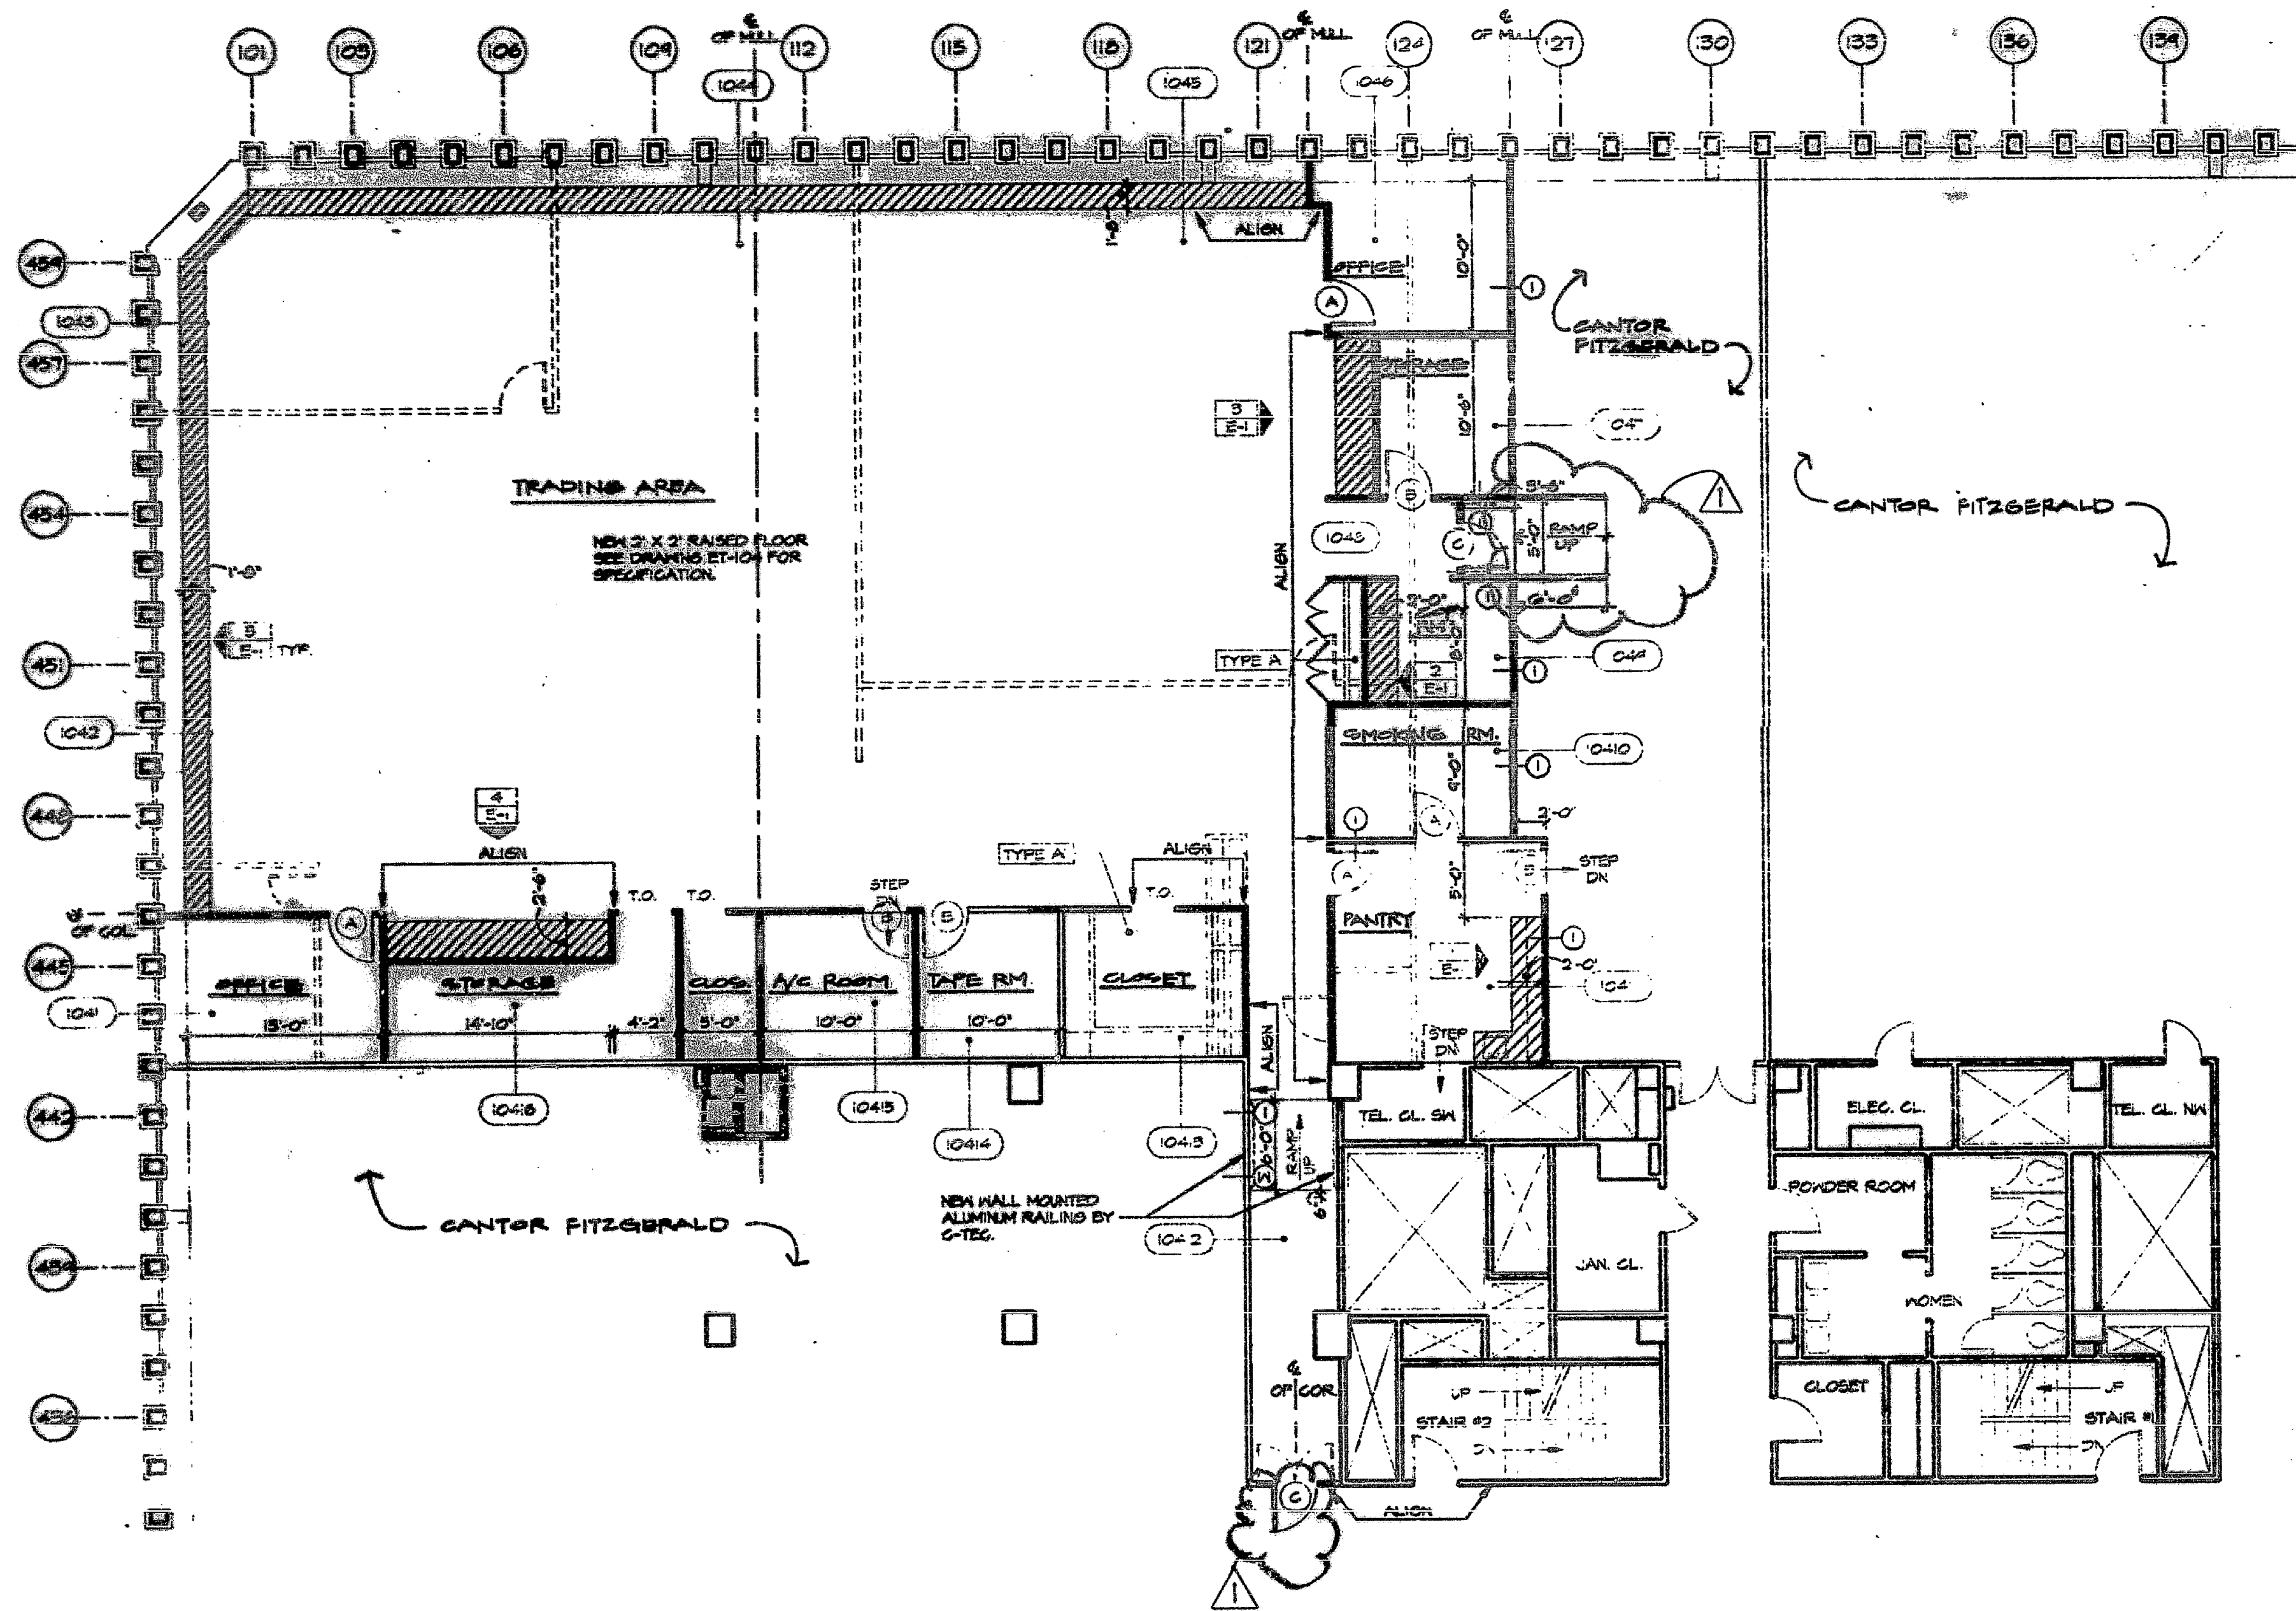

SCHEDULE





NO.	QTY	DESCRIPTION	UNIT	REMARKS
1	1	OFFICE DOOR	LS-1	
2	1	OFFICE DOOR	LS-2	
3	1	ENTRANCE DOOR	LS-3	
4	1	HEAVY DUTY MAGNETIC CATCH		

DOOR TYPES

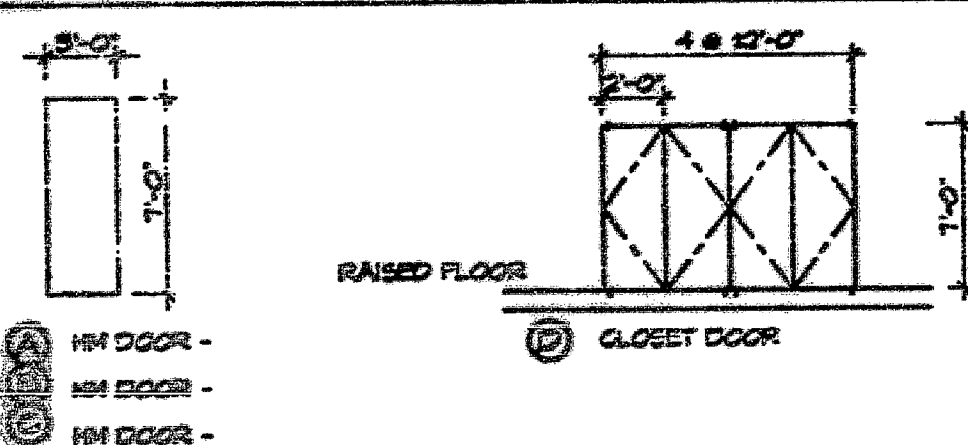

- ALL DOORS TO BE 1" UNDERCUT.
- CONTRACTOR TO VERIFY COMPATIBILITY OF ALL HARDWARE.
- PROVIDE SUPPLIES ON ALL DOORS.
- ALL HARDWARE FINISHES TO BE 15-20.
- ALL HARDWARE TO BE PAINT GRADE.

FRAME TYPES

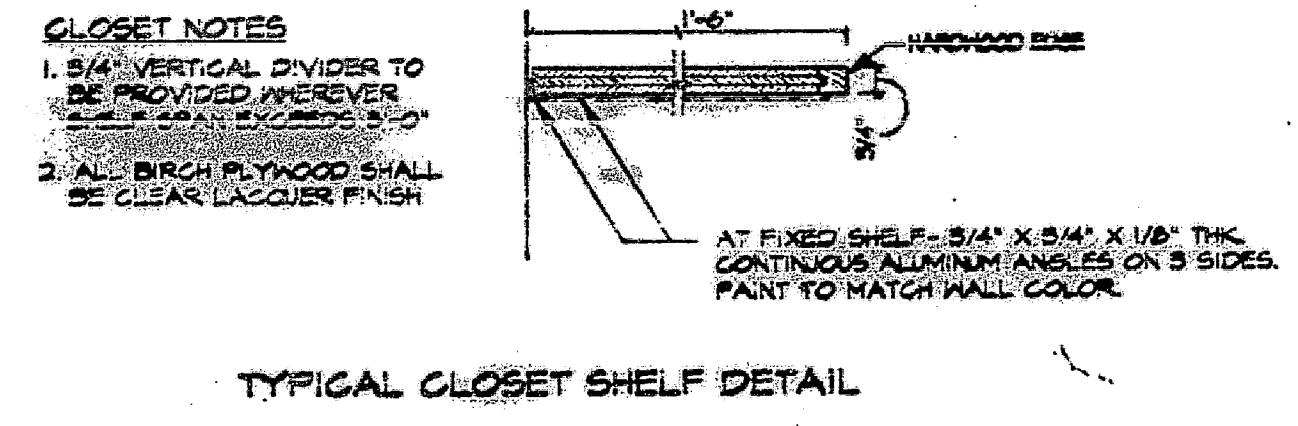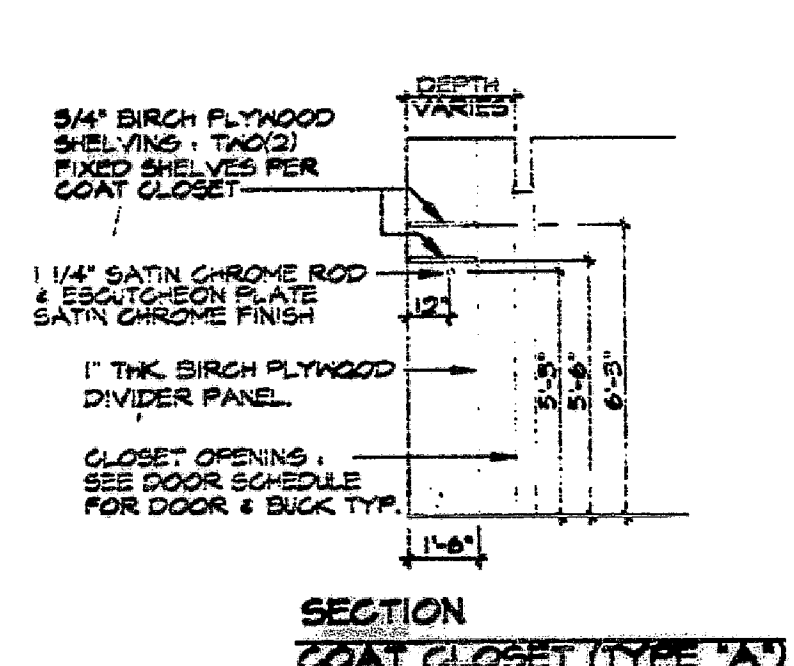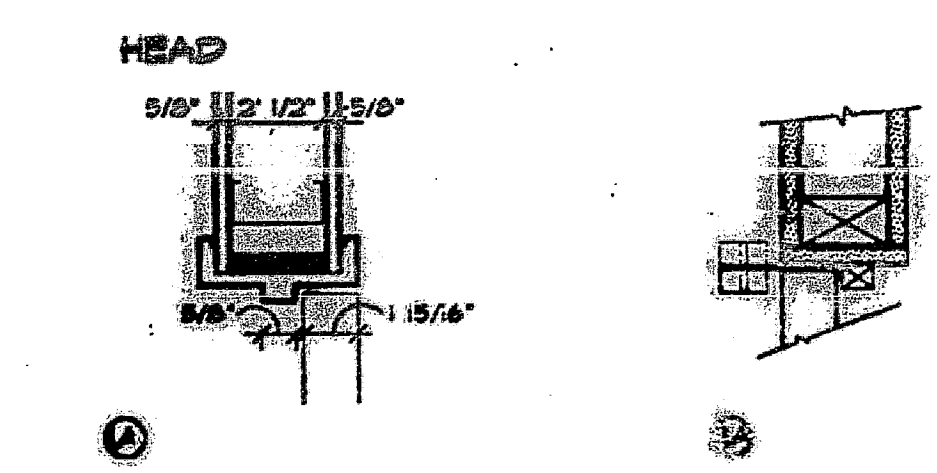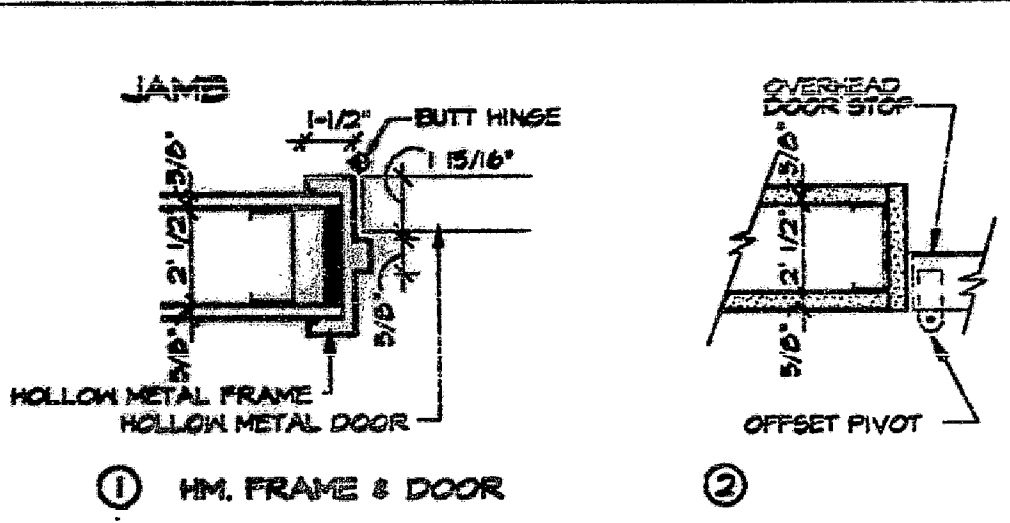

LEGEND

- DOES NOT ROOM/AREA NUMBER
- EXISTING DOOR TO REMAIN
- EXISTING DOOR TO BE REMOVED
- EXISTING PARTITION TO REMAIN
- EXISTING PARTITION TO BE REMOVED
- PARTITION TO REMAIN
- NEW DRYWALL PARTITION 2 1/2" METAL STUDS @ 16" O.C. WITH ONE LAYER OF 5/8" GYPSUM BOARD EACH SIDE FROM RAISED FLOOR TO UNDERSIDE OF FINISHED CEILING.
- EXISTING DOOR TO BE REMOVED
- DOOR TYPE
- DOOR NUMBER
- DOES NOT MILLWORK
- CLOSET TYPES: TYPE A = HANGROD AND SHELF TYPE B = SHELVING STORAGE SEE DWG.
- ELEVATION NUMBER
- DRAWING NUMBER
- SECTION REFERENCE NUMBER
- DRAWING REFERENCE NUMBER

LATCH SET

- LS-1 CORBIN NO. 75-B10 LEVER LATCH SET
- LS-2 CORBIN NO. 75-B51 LEVER LOCK SET INSIDE LEVER ALWAYS FREE TURNING INSIDE LEVER UNLOCKS OUTSIDE ENTRANCE/ENTRY FUNCTION
- LS-3 FLUSH PULLS BY BSW #315
- LS-4 DEADBOLT # 622 BY CORBIN WITH KEY FROM EITHER SIDE

DOOR STOP


- S-1 DOME STOP #480 B BY IVES FLUSH BOLT BY IVES #480

HINGE TYPE

- H-1 FULL MORTISE HINGES #83 174 BY STANLEY 1 1/2" PER
- H-2 OFFSET PIVOT RIXSON #117-M14

CLOSER

- C-1 CONCEALED CLOSER WHOLE OPEN # 5150 BY LCN

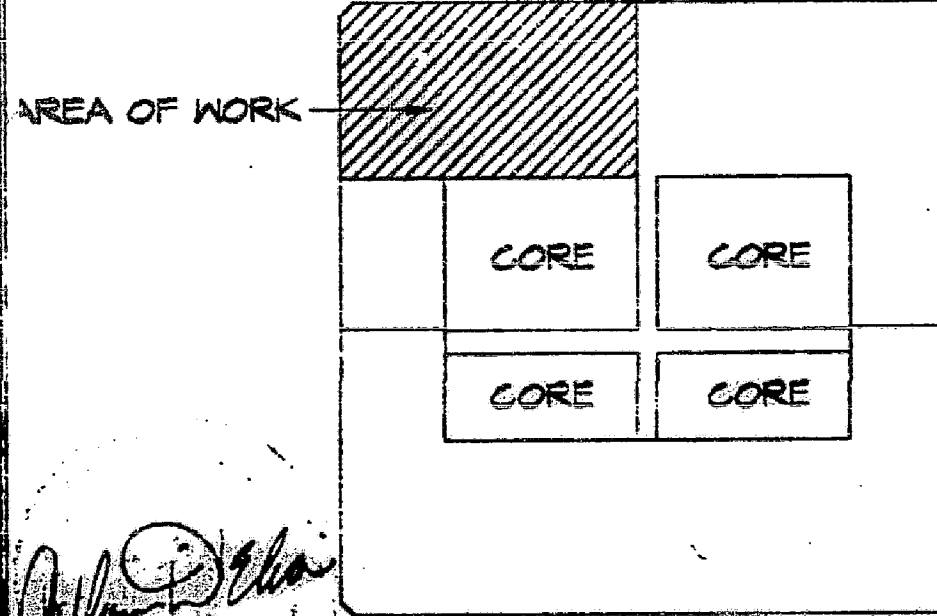

KEY PLAN

NOTES

- ALL CORRIDORS TO BE MECHANICALLY VENTILATED AS PER ART. 12, SEC. 27-108.
- CONSTRUCTION OF HANG CEILING TO COMPLY WITH SEC. 27-108 AND SEC. 27-109.
- ALL CORRIDORS TO BE 9'-0" MIN. CLEAR WIDTH AS PER SEC. 27-108 AND SEC. 27-109.
- ALL FINISHES SHALL BE 15-20 MIN. CLEAR WIDTH AS PER SEC. 27-108 AND SEC. 27-109.
- ALL FINISHES SHALL BE 15-20 MIN. CLEAR WIDTH AS PER SEC. 27-108 AND SEC. 27-109.
- ALL MATERIALS AND SERVICE CONTRACTS SHALL COMPLY WITH SEC. 27-108 AND SEC. 27-109.
- THE SCHEDULE OF COMPLIANCE AS REQUIRED BY SEC. 27-108 HAS BEEN FILED UNDER ALT.
- THE PROPOSED DESIGN COMPLIES WITH THE REQUIREMENTS OF THE FEDERAL "AMERICAN WITH DISABILITIES ACT" (ADA), PL 101-336.
- ADJACENT SPACES TO EAST SIDE AND SOUTH SIDE OF PROPOSED DESIGN ARE OCCUPIED BY THE SAME TENANT, CANTOR FITZGERALD OCCUPYING 50% OF R.F. THEREFORE A MULTIPLE TENANCY.

ISSUES

NO.	DATE	COPIES	ISSUE
1	2-13-92	AS PER PORT AUTHORITY COMMENTS	
2			
3			
4			
5			
6			
7			
8			
9			
10			
11			
12			
13			
14			
15			
16			
17			
18			
19			
20			

client name  
**CANTOR FITZGERALD**  
1 WORLD TRADE CENTER NEW YORK, N.Y.

drawing title  
**DEMO/CONSTRUCTION PLAN** DM-104

scale  
1/8"=1'-0"

proj. no.  
RZ-1032-010

date  
2/4/92

room  
104

MANCINI • DUFFY  
MANCINI DUFFY ASSOCIATES  
SPACE PLANNERS AND INTERIOR DESIGNERS  
ONE WORLD TRADE CENTER, NEW YORK, N.Y. 10048 212 536 1260